revision notes:

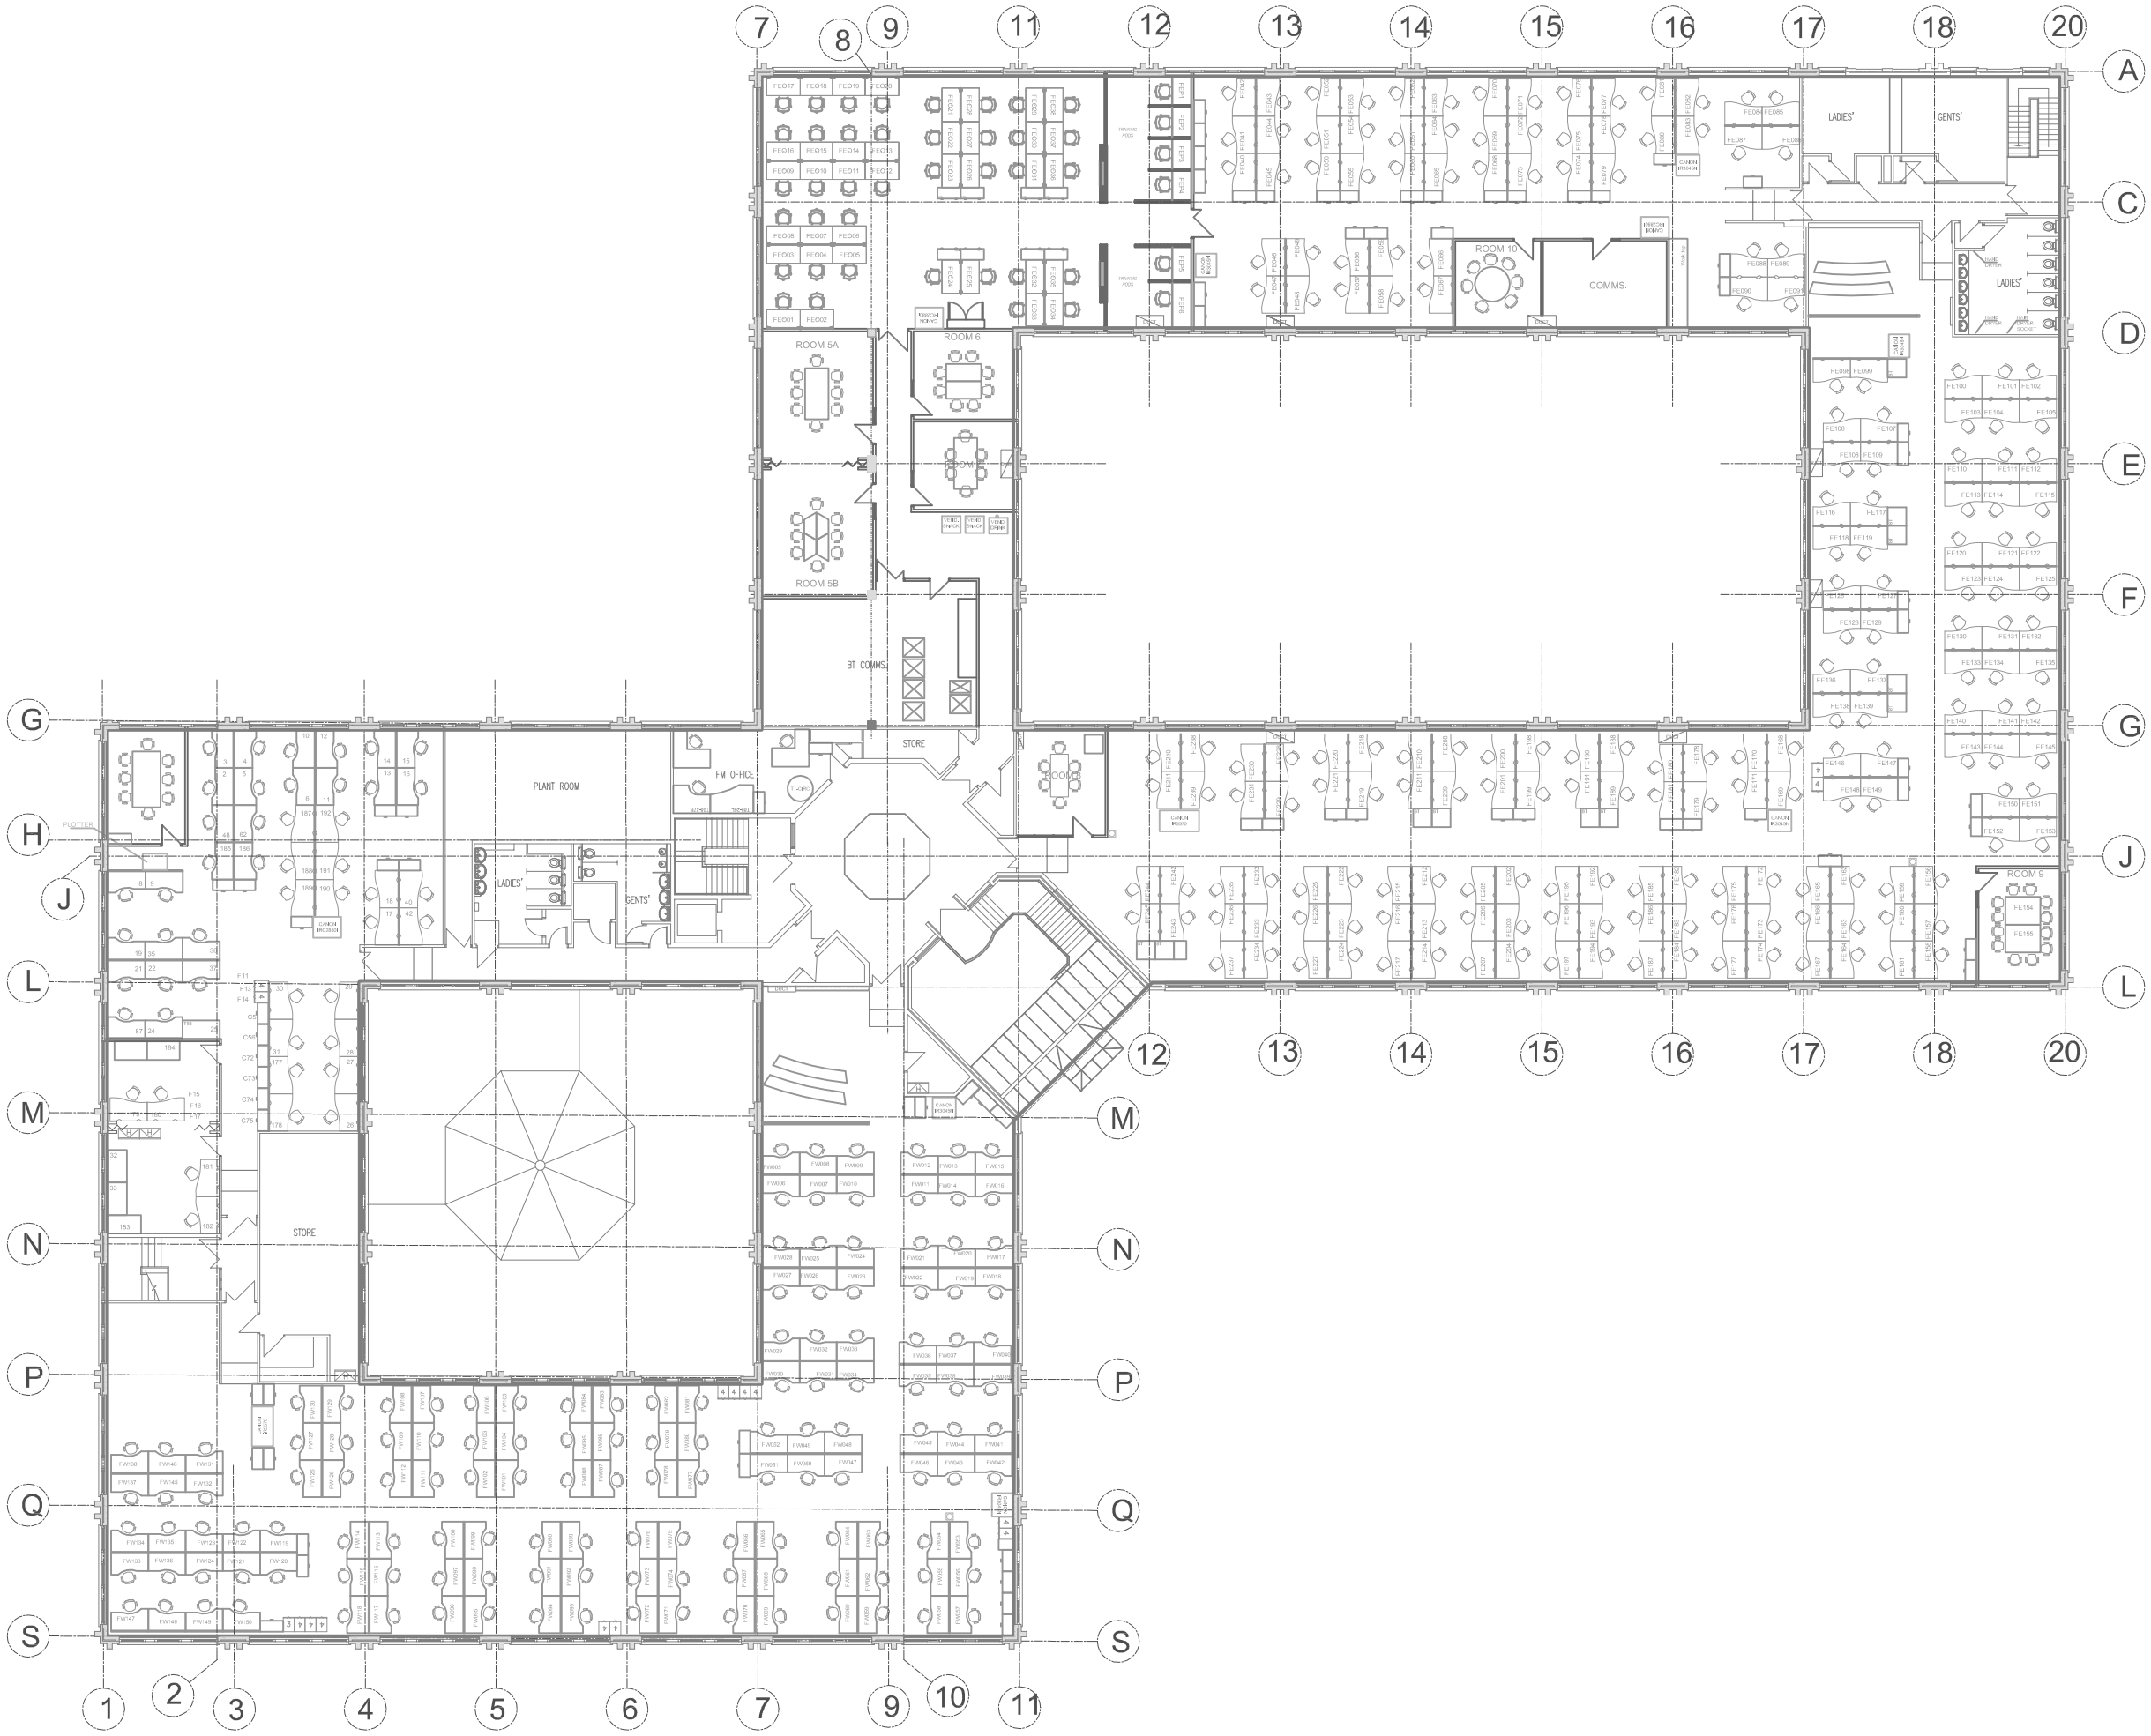

Do Not Scale, All Dimensions To Be Confirmed On site.

BARCLAYS

SPACE PLANNING

14167_01_1020

FIRST FLOOR
OCTAGON HOUSE
GADBROOK PARK

scale (a1): N.T.S. drawn by: AD
revision number: date: 21.07.15

client approval:

C:\USERS\ADADADDS\DOCUMENTS\WORK\14167_01_1020.DWG